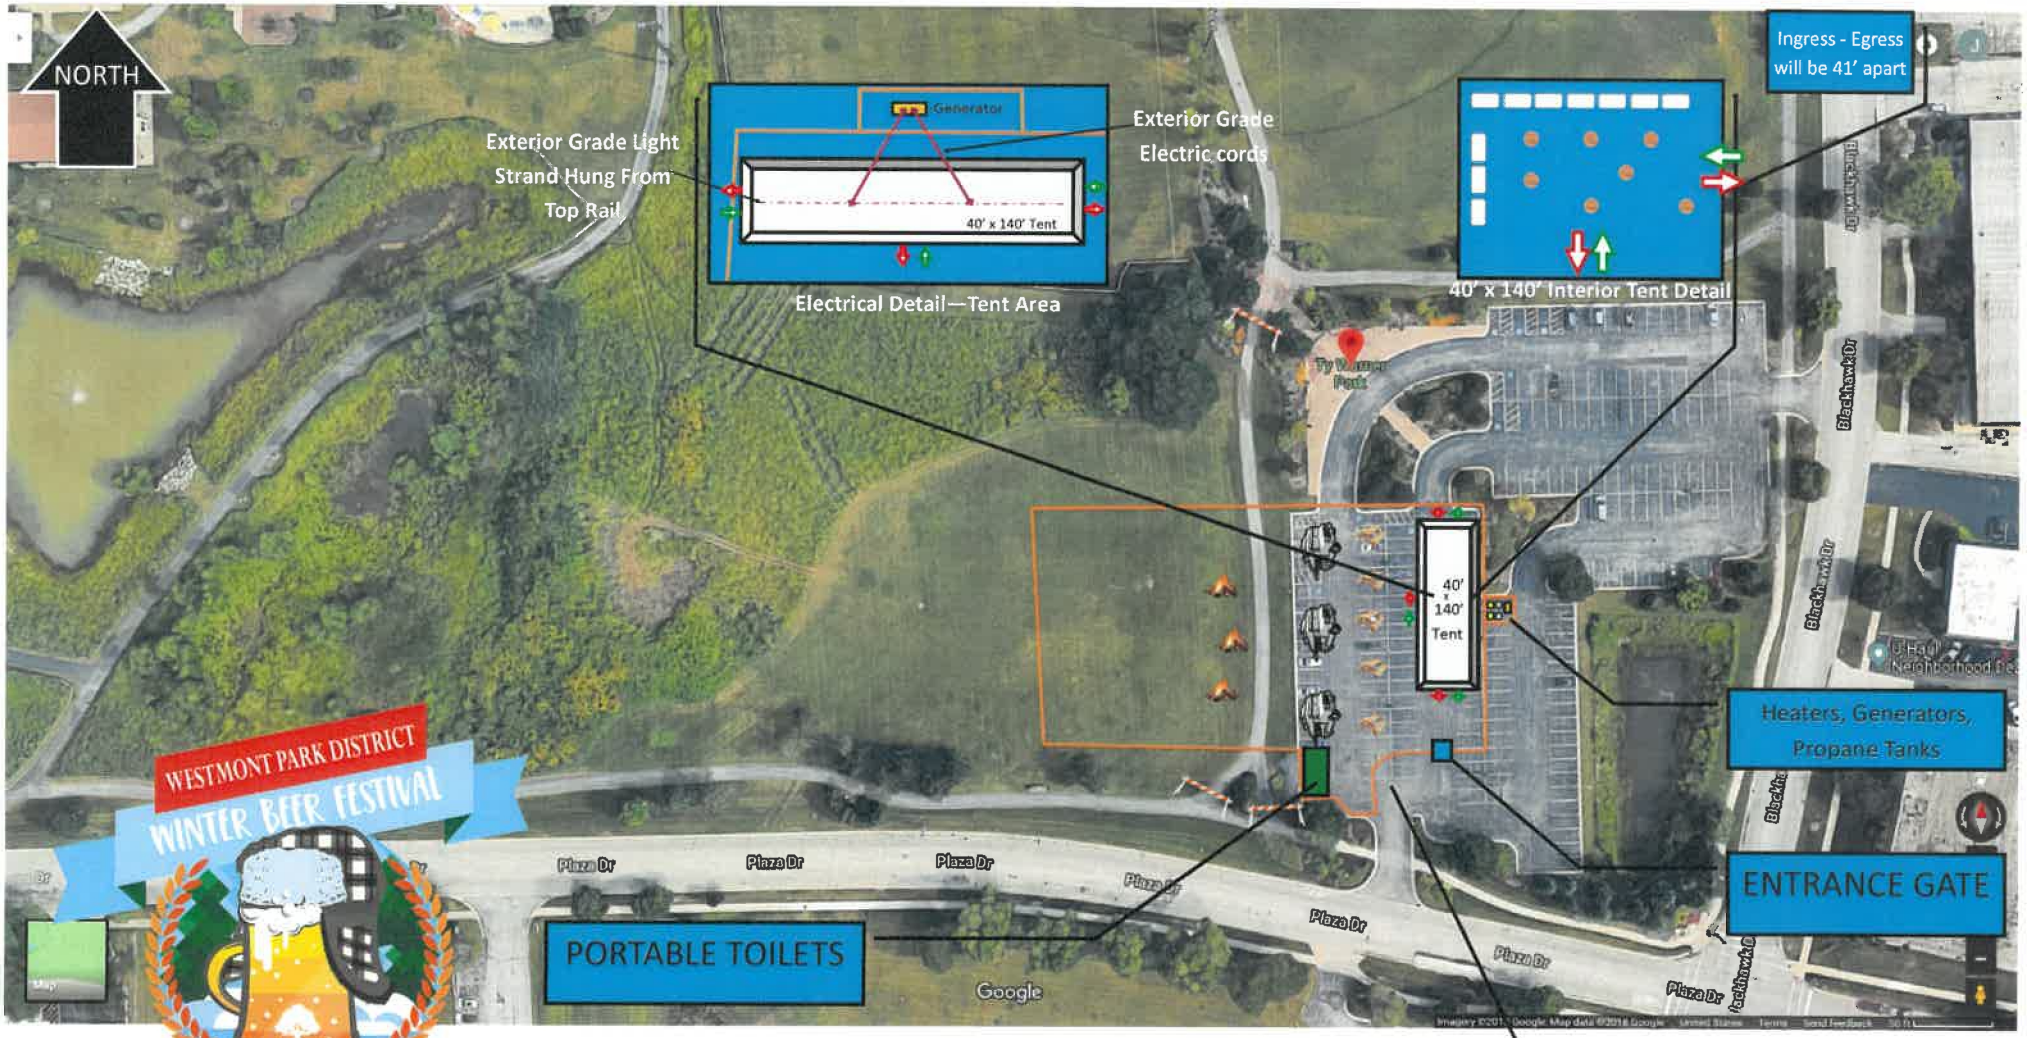

WESTMONT PARK DISTRICT
WINTER BEER FESTIVAL
~EST. 2019~

Proposed 2020 Layout

: Fencing

: 6' Table inside 40' x 140'

: 3' High-top table inside 40' x 140'